FIRE SAFETY LEGEND

- (S) SMOKE DETECTOR
- (H) HEAT DETECTOR
- (CO) CARBON MONOXIDE DETECTOR
- (EL) EMERGENCY LIGHT
  EXTERNAL LIGHT ▯E
- (W) 9–LITRE WATER EXTINGUISHER
- (CO2) 2KG CARBON DIOXIDE EXTINGUISHER
- FB FIRE BLANKET
- FD FIRE DOOR
- FDKL FIRE DOOR KEY LOCKED
- TT THUMB TURN
- NB NOTICE BOARD
- MW MICRO WAVE
- T TOASTER
- EDB ELECTRICAL DISTRIBUTION BOARD
- HS HEAT STORE
- HP HEAT PUMP
- UFHM UNDERFLOOR HEATING MANIFOLD
- → EXIT ROUTE

FIRE ASSEMBLY POINT IS LOCATED AT THE BIN STORES AT THE ENTRANCE TO THE PRIVATE ROAD

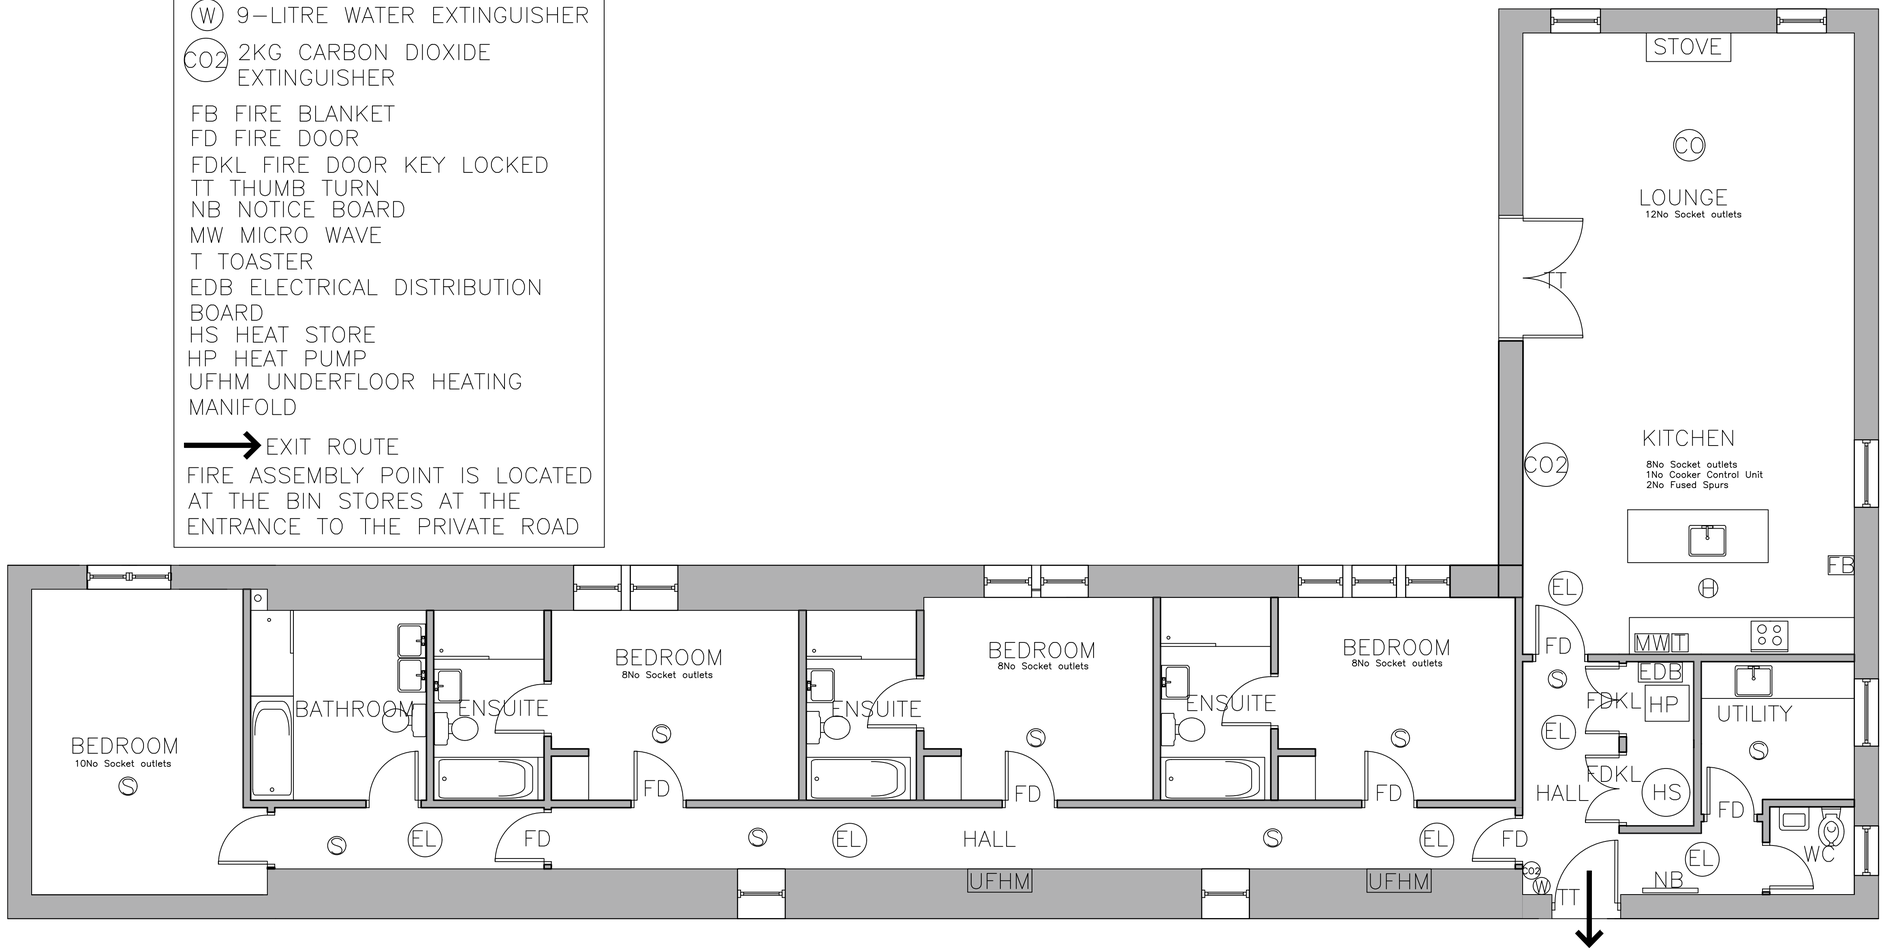

FLOOR PLAN

0 1 2 3 4 5

METRES